Dist	COUNTY	ROUTE	POST MILES TOTAL PROJECT	SHEET No.	TOTAL SHEETS
8	RVRSD	SR-60	####	####	####

REGISTERED CIVIL ENGINEER ____ DATE

PLANS APPROVAL DATE

REGISTERED PROFESSIONAL ENGINEER #### No. #### Exp. #### CIVIL STATE OF CALIFORNIA

THE STATE OF CALIFORNIA OR ITS OFFICERS OR AGENTS SHALL NOT BE RESPONSIBLE FOR THE ACCURACY OR COMPLETENESS OF ELECTRONIC COPIES OF THIS PLAN SHEET.

PROFILE - THEODORE STREET

1" = 50'

ELEVATION

1" = 50'

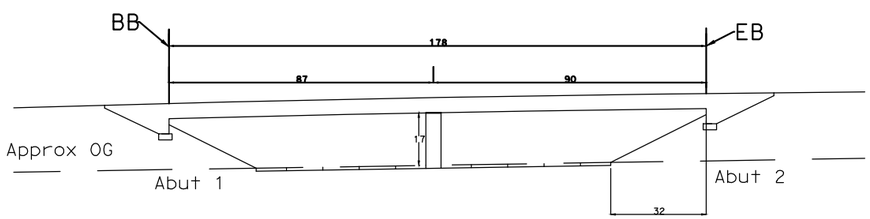

PLAN

1" = 50'

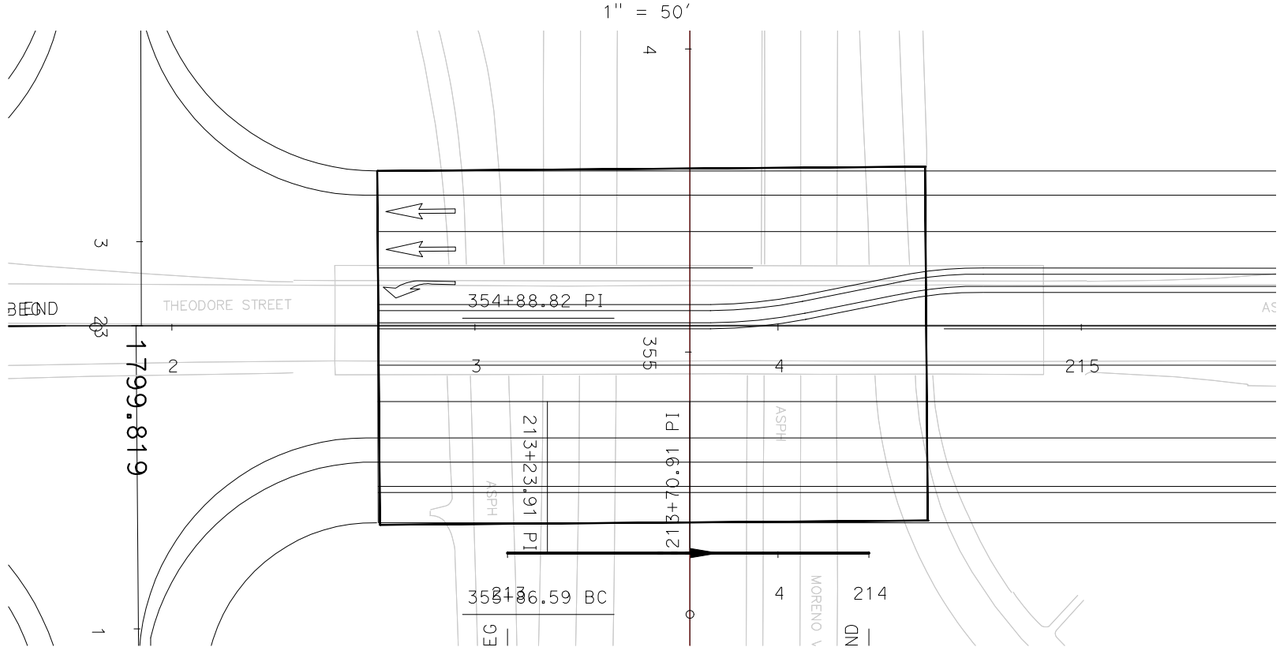

TYPICAL SECTION

1" = 20'

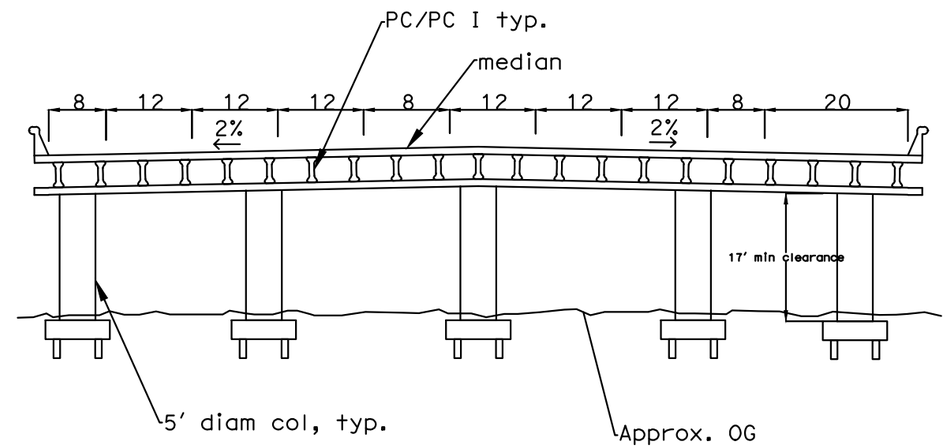

note: existing bride will be completely demolished.

ALTERNATIVE 4
HYBRID DIAMOND

PROJECT MANAGERS	SAMUEL ECKSTRAND
	RACHEL YAZAWA
PROJECT ENGINEERS	BIANCA ARGUETA
	KRISTINA BILLEDO
	WILLIAM CHENOWETH
	ROMAN GUTIERREZ
	DIANE JOHANNES
	ANTHONY KREEGER
	KRISTINE MACALMA
	LESLIE SITU
	NICOLLE SPANN
	CHARLES TRUONG
	CAMERON WEISS

DATE PLOTTED => April 30, 2015
TIME PLOTTED => 01:08:01
LAST REVISION ####

STATE OF CALIFORNIA - DEPARTMENT OF TRANSPORTATION
Caltrans

FUNCTIONAL SUPERVISOR

CALCULATED-DESIGNED BY | CHECKED BY

REVISED BY | DATE REVISED